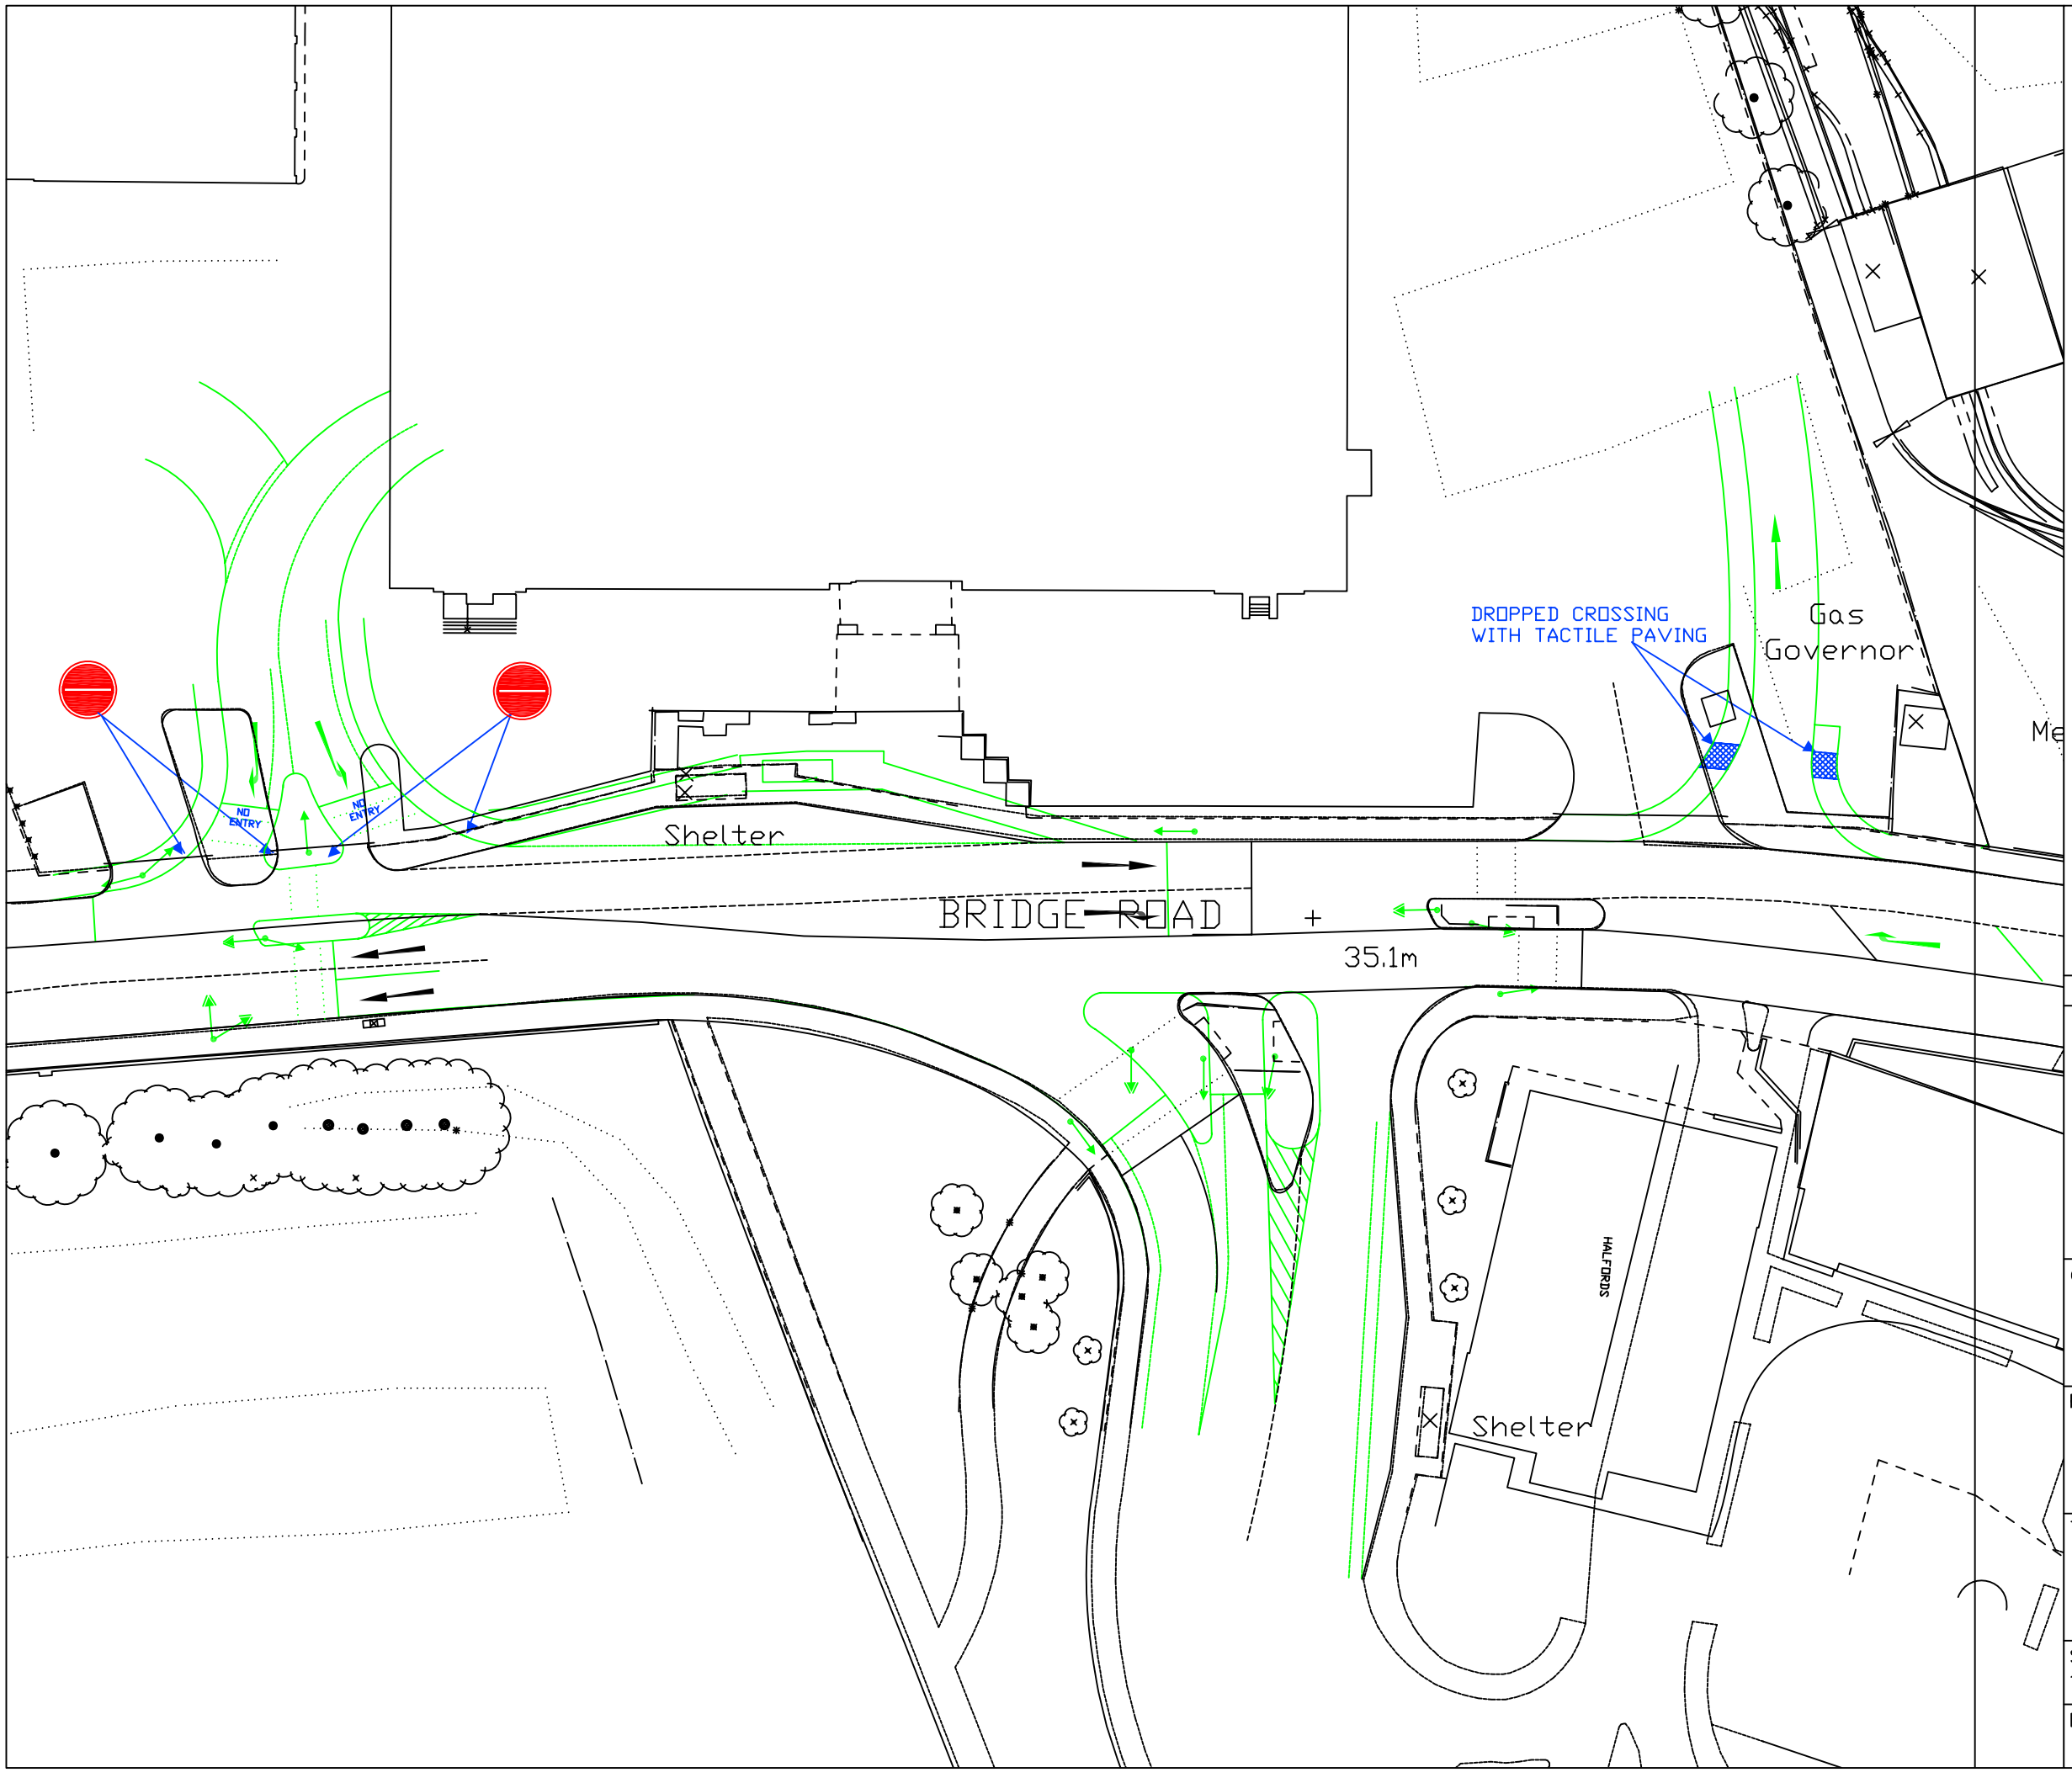

Notes

Rev	Date	Lines amended	Drawn	Chkd

Northern Transport Planning
Suite 7
Vincent House
136 Westgate
WAKEFIELD
WF2 9SR

T 01924 367460
F 01924 368931
E mail@ntpconsultants.co.uk
W www.ntpconsultants.co.uk

Client

Project
Former Allders Store,
Bridge Road, Kirkstall

Title
Proposed Access
Arrangements

Scale	Sheet	Drawn	Chkd
1:500	A3	JV	AK

Drawing No. DLT0072-37 Rev A